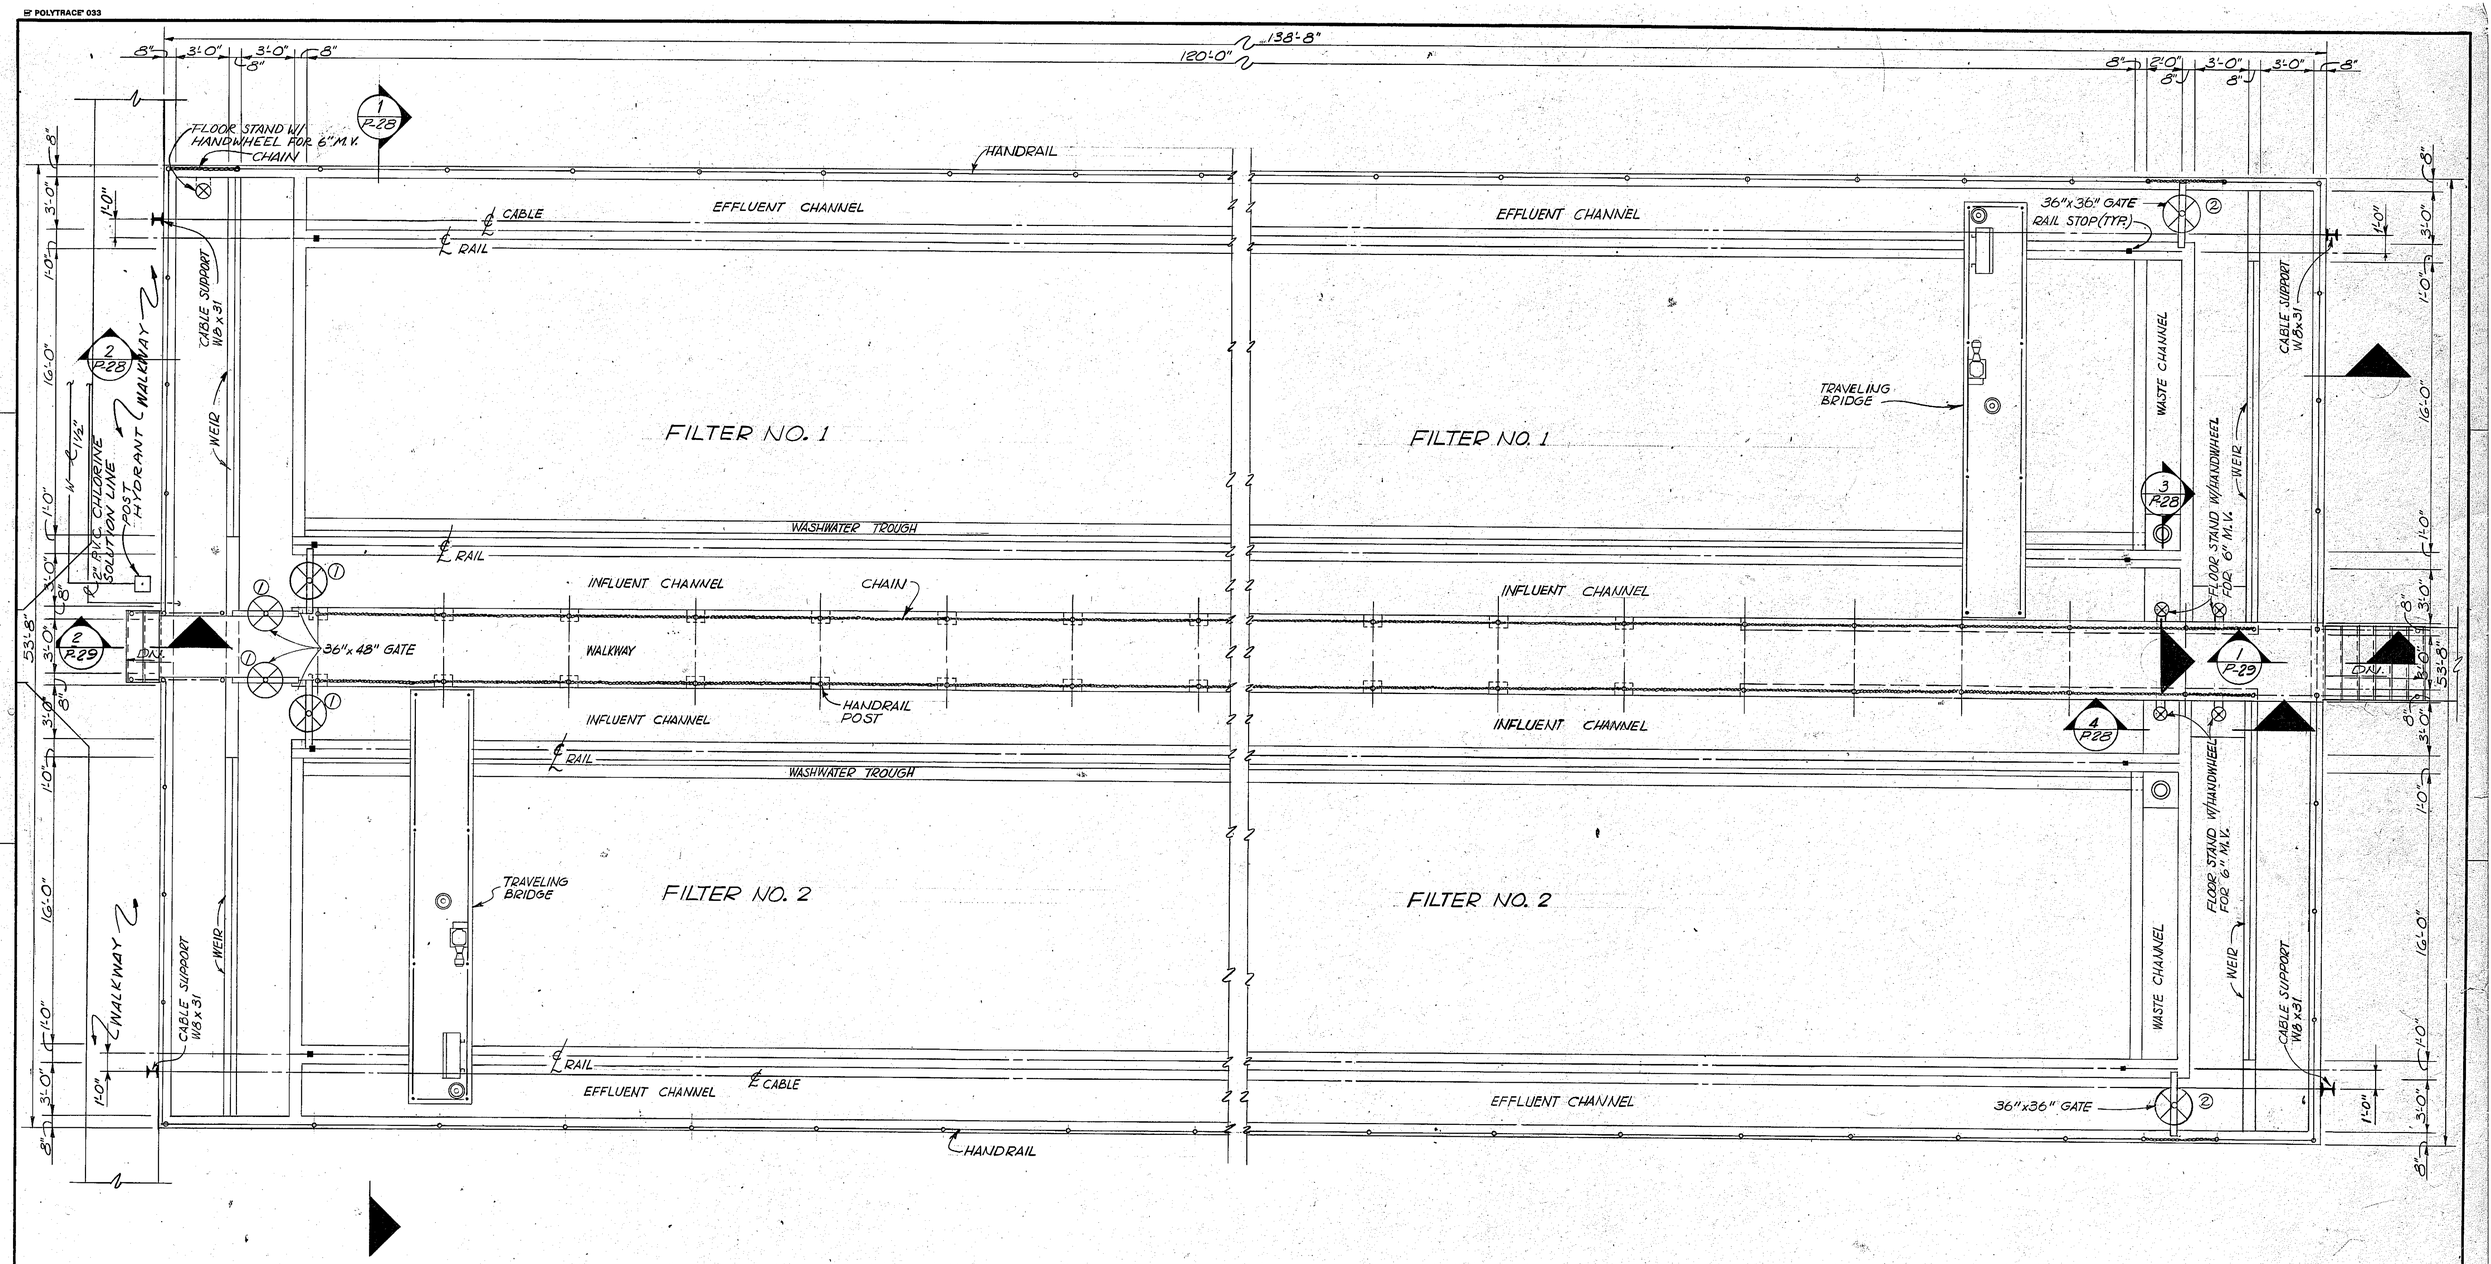

TOP PLAN
SCALE: 1/4" - 1'-0"

CITY OF TIFTON, GEORGIA
SEWERAGE SYSTEM IMPROVEMENTS
NEW RIVER WATER POLLUTION CONTROL PLANT
FILTERS
PROCESS TOP PLAN

JJ&G JORDAN, JONES & GOULDING, INC.
CONSULTING ENGINEERS
ATLANTA, GEORGIA

DATE: JULY 1978
SCALE: AS SHOWN
SHEET P-26 OF 134

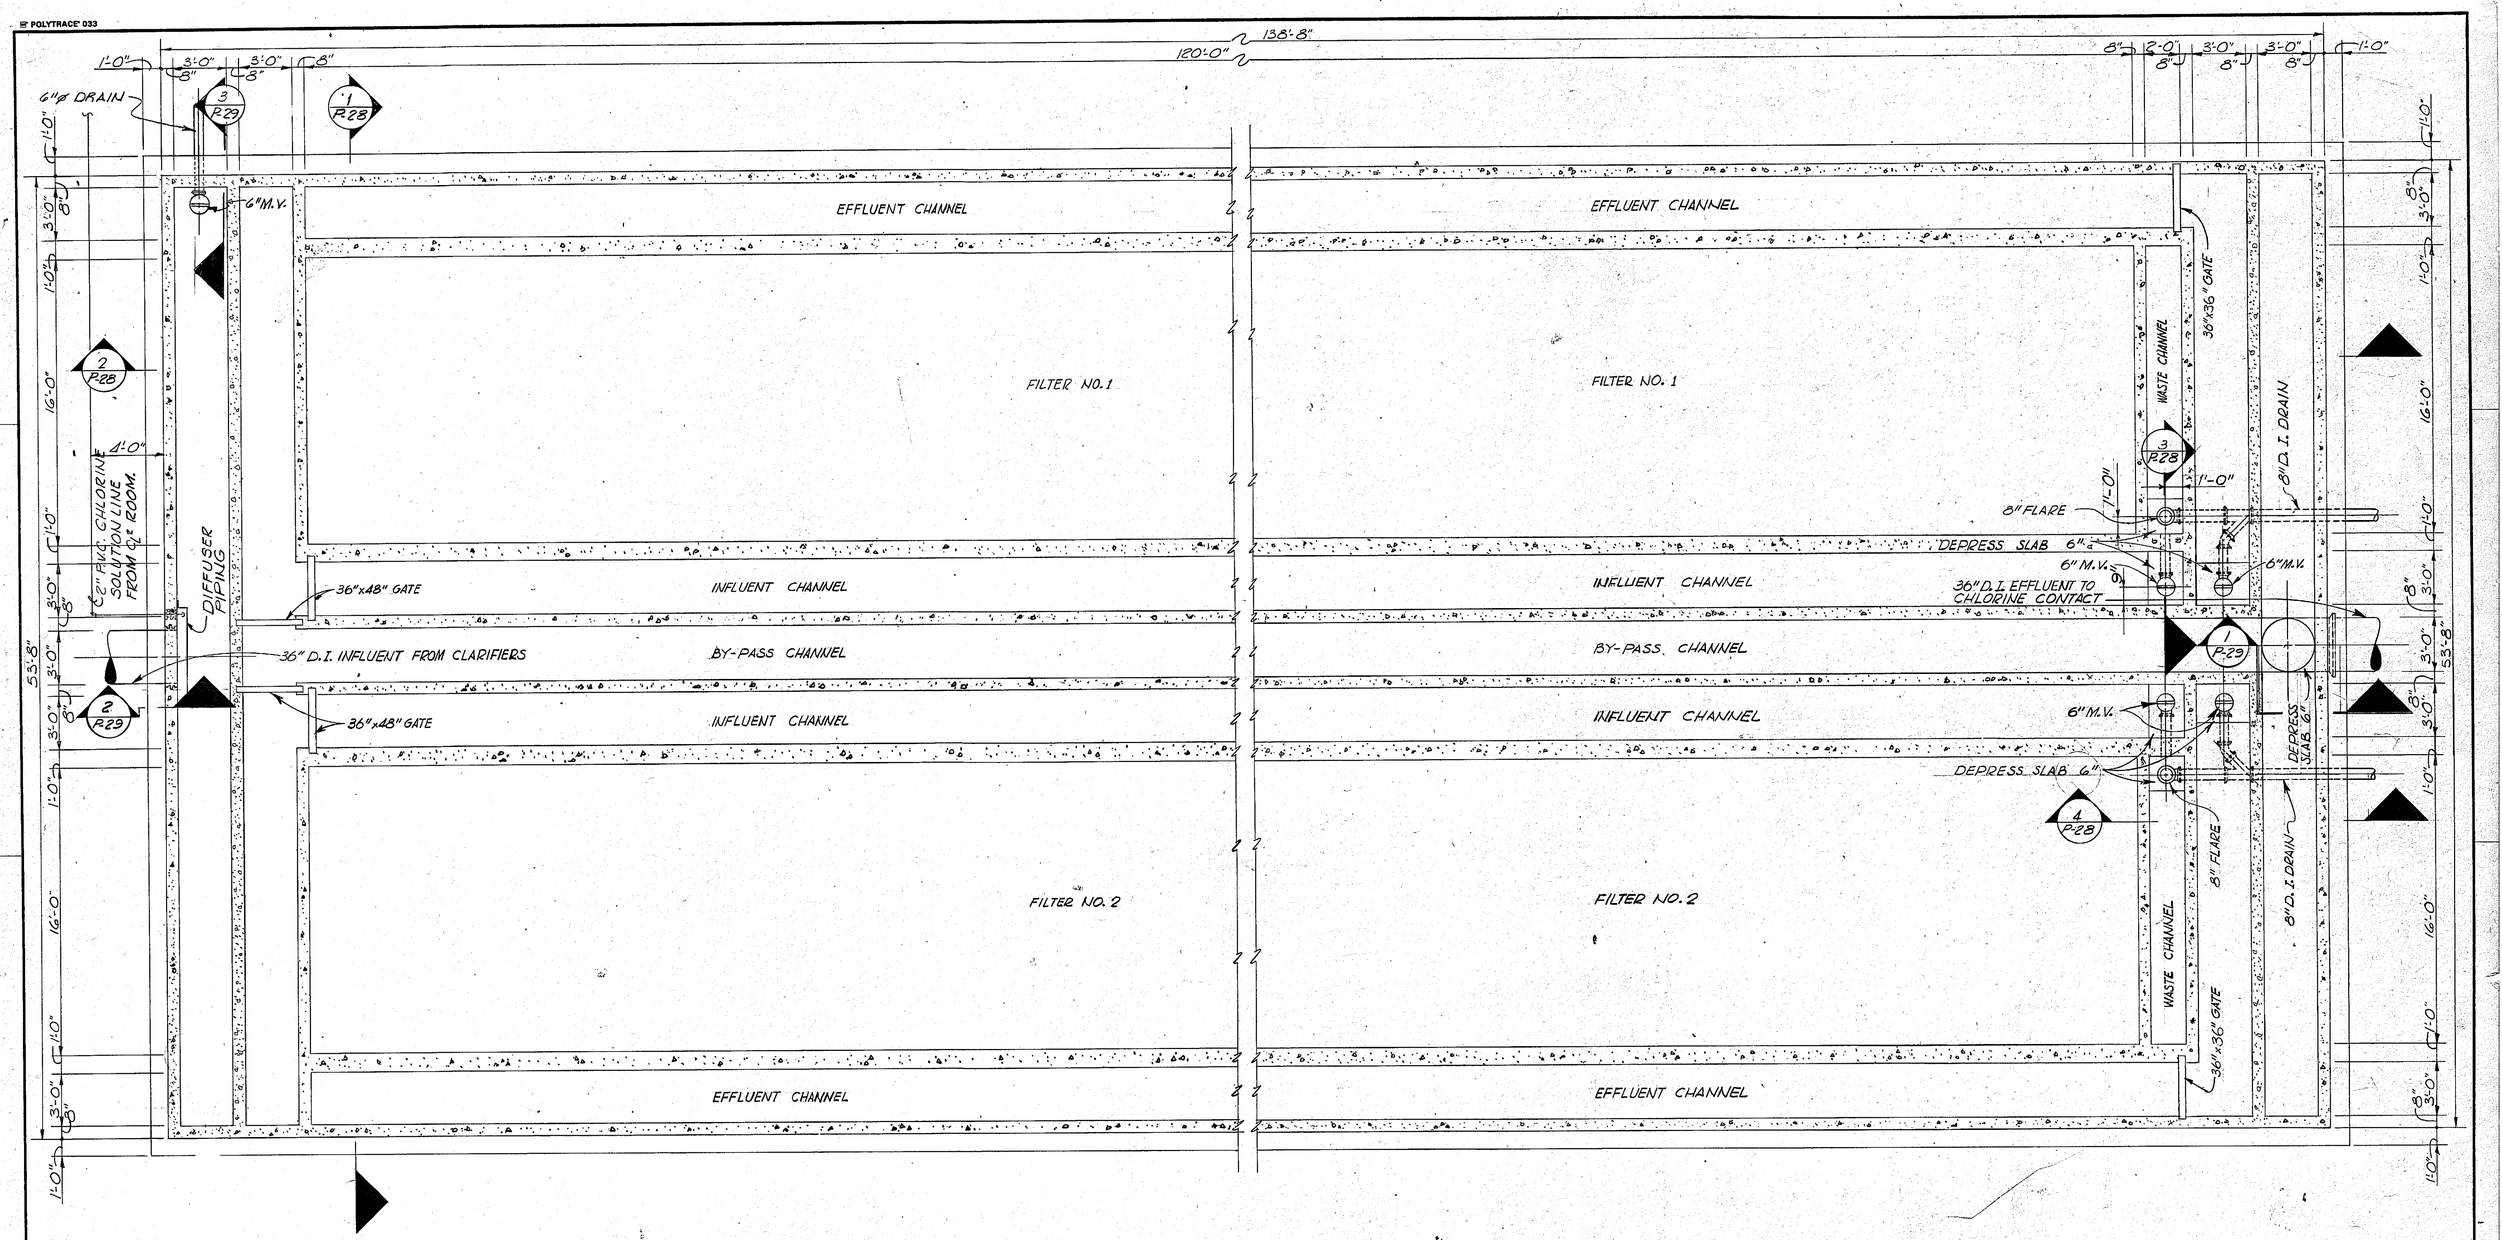

BOTTOM PLAN
SCALE: 1/4" = 1'-0"

CITY OF TIFTON, GEORGIA
SEWERAGE SYSTEM IMPROVEMENTS
NEW RIVER WATER POLLUTION CONTROL PLANT
FILTERS
PROCESS BOTTOM PLAN

JJ&G JORDAN, JONES & GOULDING, INC.
CONSULTING ENGINEERS
ATLANTA, GEORGIA

GEORGIA REGISTERED No. 3930 PROFESSIONAL ENGINEER JORDAN, JONES & GOULDING, INC.

DATE: JULY 1978
SCALE: AS SHOWN

SHEET P-27 OF 134

POLYTRACE 033

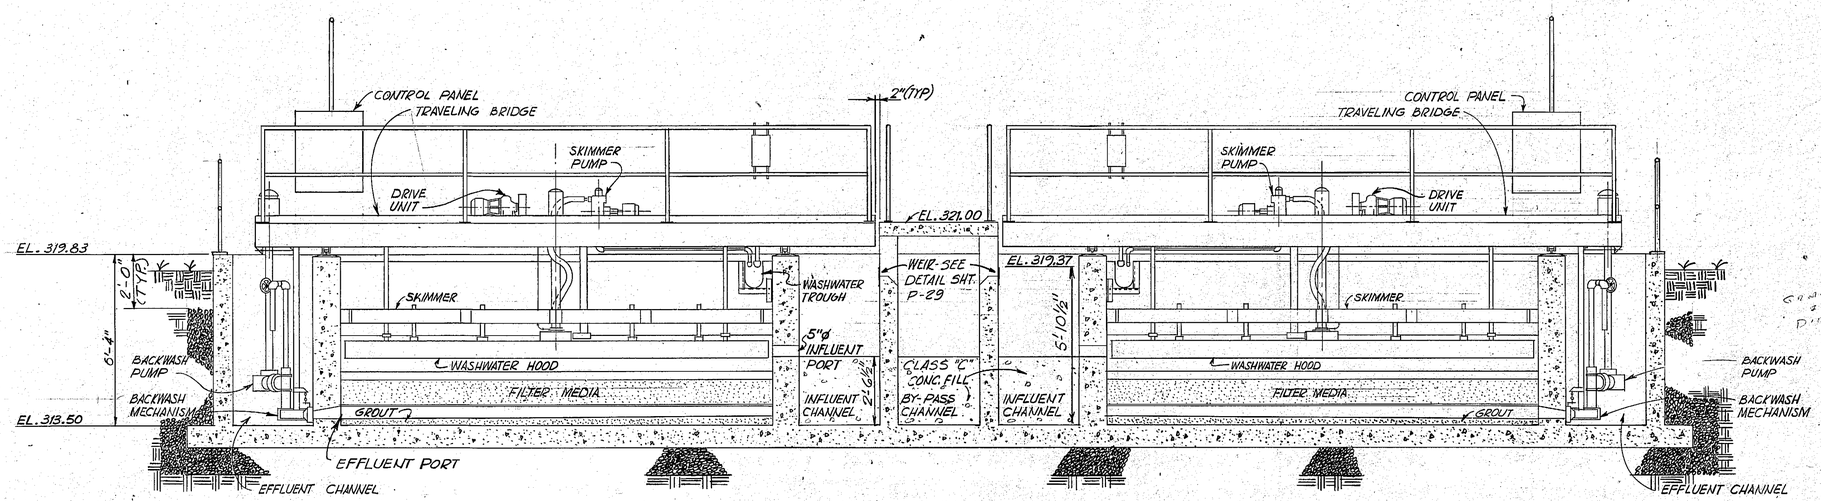

SECTION 1 / P-28
SCALE: 3/8" = 1'-0"

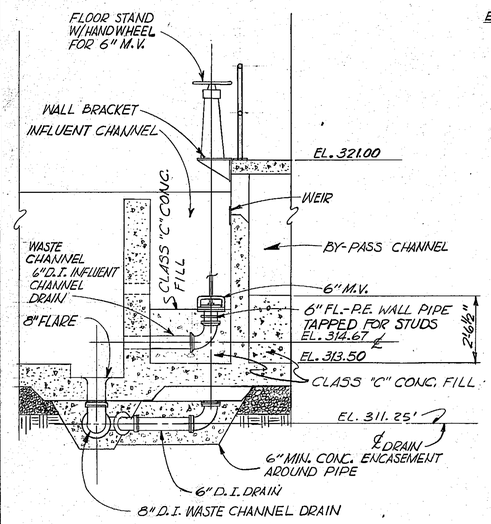

SECTION 3 / P-28
SCALE: 3/8" = 1'-0"

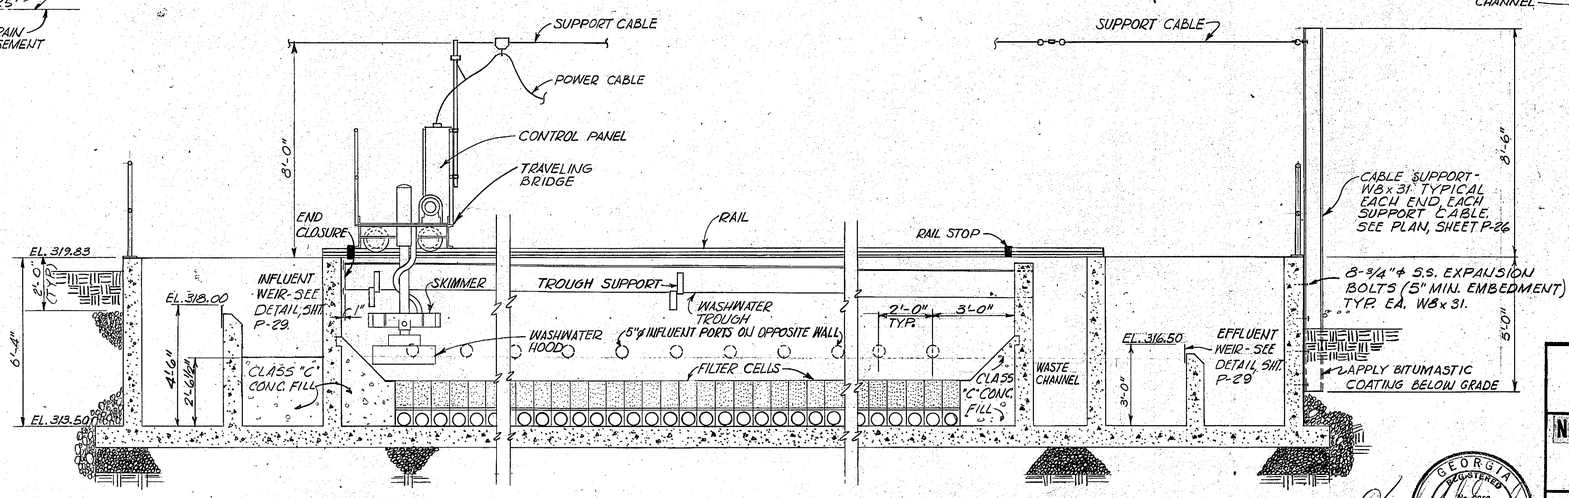

SECTION 2 / P-28
SCALE: 3/8" = 1'-0"

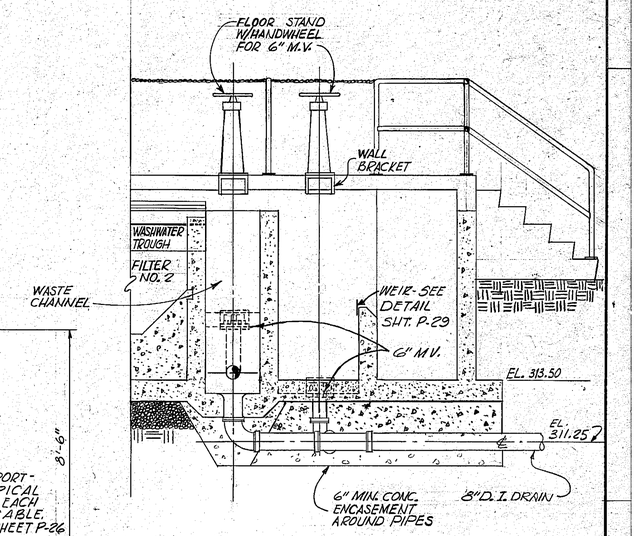

SECTION 4 / P-28
SCALE: 3/8" = 1'-0"

GEORGIA REGISTERED No. 5850 No. 5100 PROFESSIONAL ENGINEER JORDAN, JONES & GOULDING, INC.

CITY OF TIFTON, GEORGIA
SEWERAGE SYSTEM IMPROVEMENTS
NEW RIVER WATER POLLUTION CONTROL PLANT
FILTERS
PROCESS SECTIONS

JJ&G JORDAN, JONES & GOULDING, INC.
CONSULTING ENGINEERS
ATLANTA, GEORGIA

DATE: JULY 1978
SCALE: AS SHOWN

SHEET P-28 OF 134

POLYTRACE 033

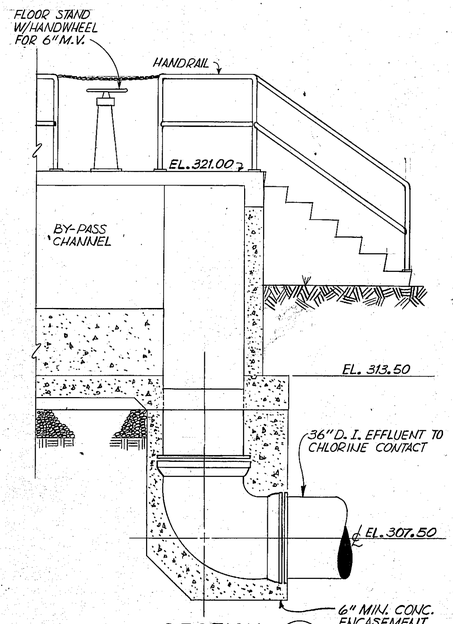

SECTION 1 P-29
SCALE: 3/8" = 1'-0"

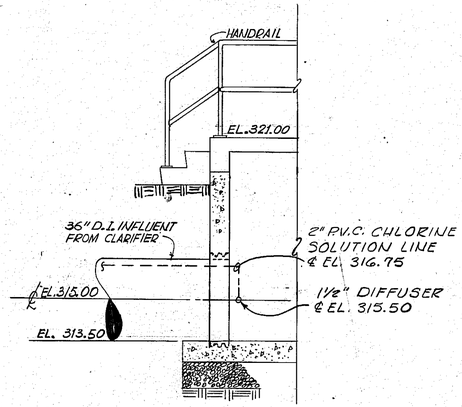

SECTION 2 P-29
SCALE: 3/8" = 1'-0"

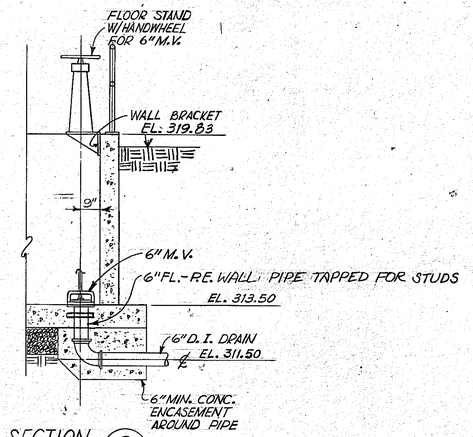

SECTION 3 P-29
SCALE: 3/8" = 1'-0"

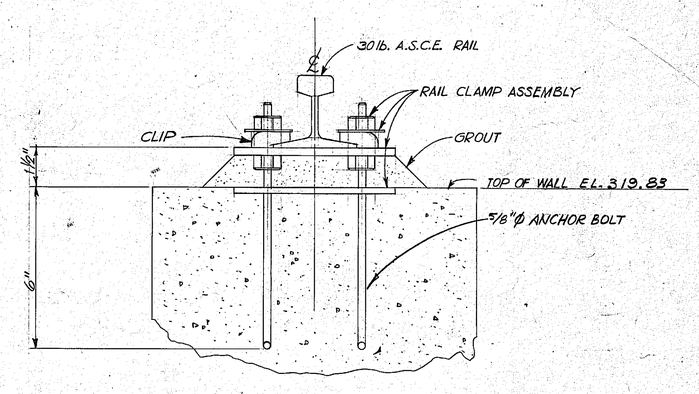

RAIL SUPPORT DETAIL
NTS

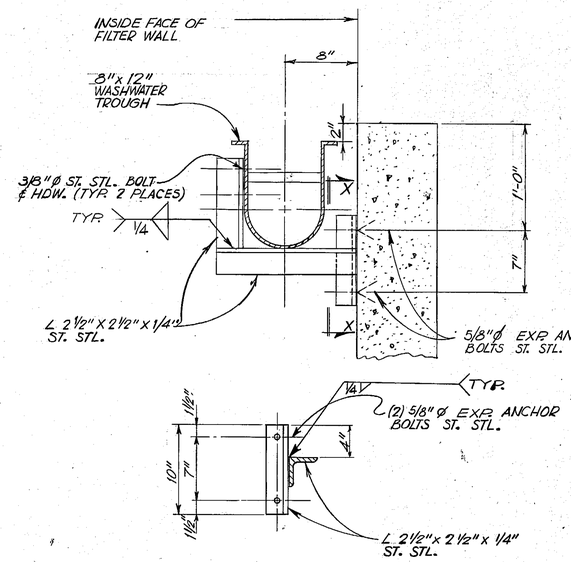

VIEW X-X

WASHWATER TROUGH SUPPORT DETAIL
SCALE: 1½" = 1'-0"

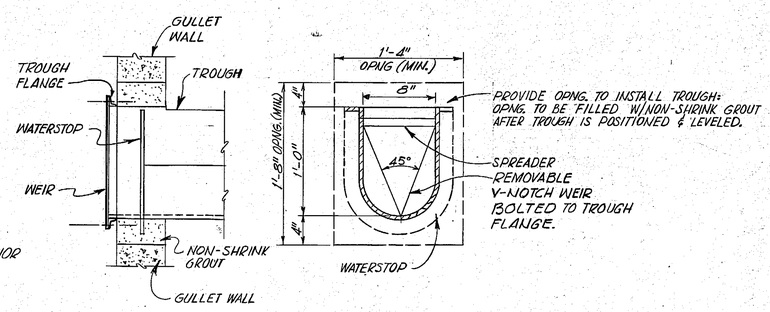

GULLET WALL END TREATMENT
N.T.S.

WASHWATER TROUGH DETAILS

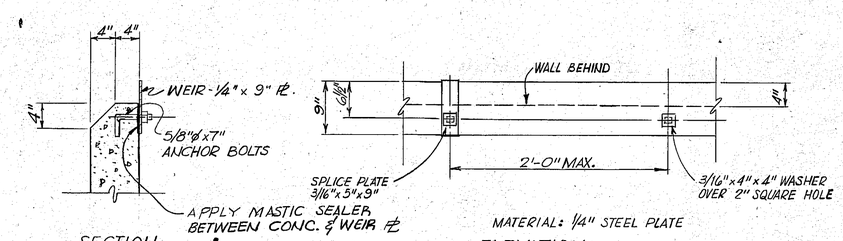

SECTION

ELEVATION

WEIR DETAILS
SCALE: 1" = 1'-0"

CITY OF TIFTON, GEORGIA
SEWERAGE SYSTEM IMPROVEMENTS
NEW RIVER WATER POLLUTION CONTROL PLANT
FILTERS
PROCESS SECTIONS AND DETAILS

JJ&G JORDAN, JONES & GOULDING, INC.
CONSULTING ENGINEERS
ATLANTA, GEORGIA

GEORGIA REGISTERED No. 4308 No. 5100 PROFESSIONAL ENGINEER JORDAN, JONES & GOULDING, INC.

DATE: JULY 1978
SCALE: AS SHOWN

SHEET P-29 OF 134

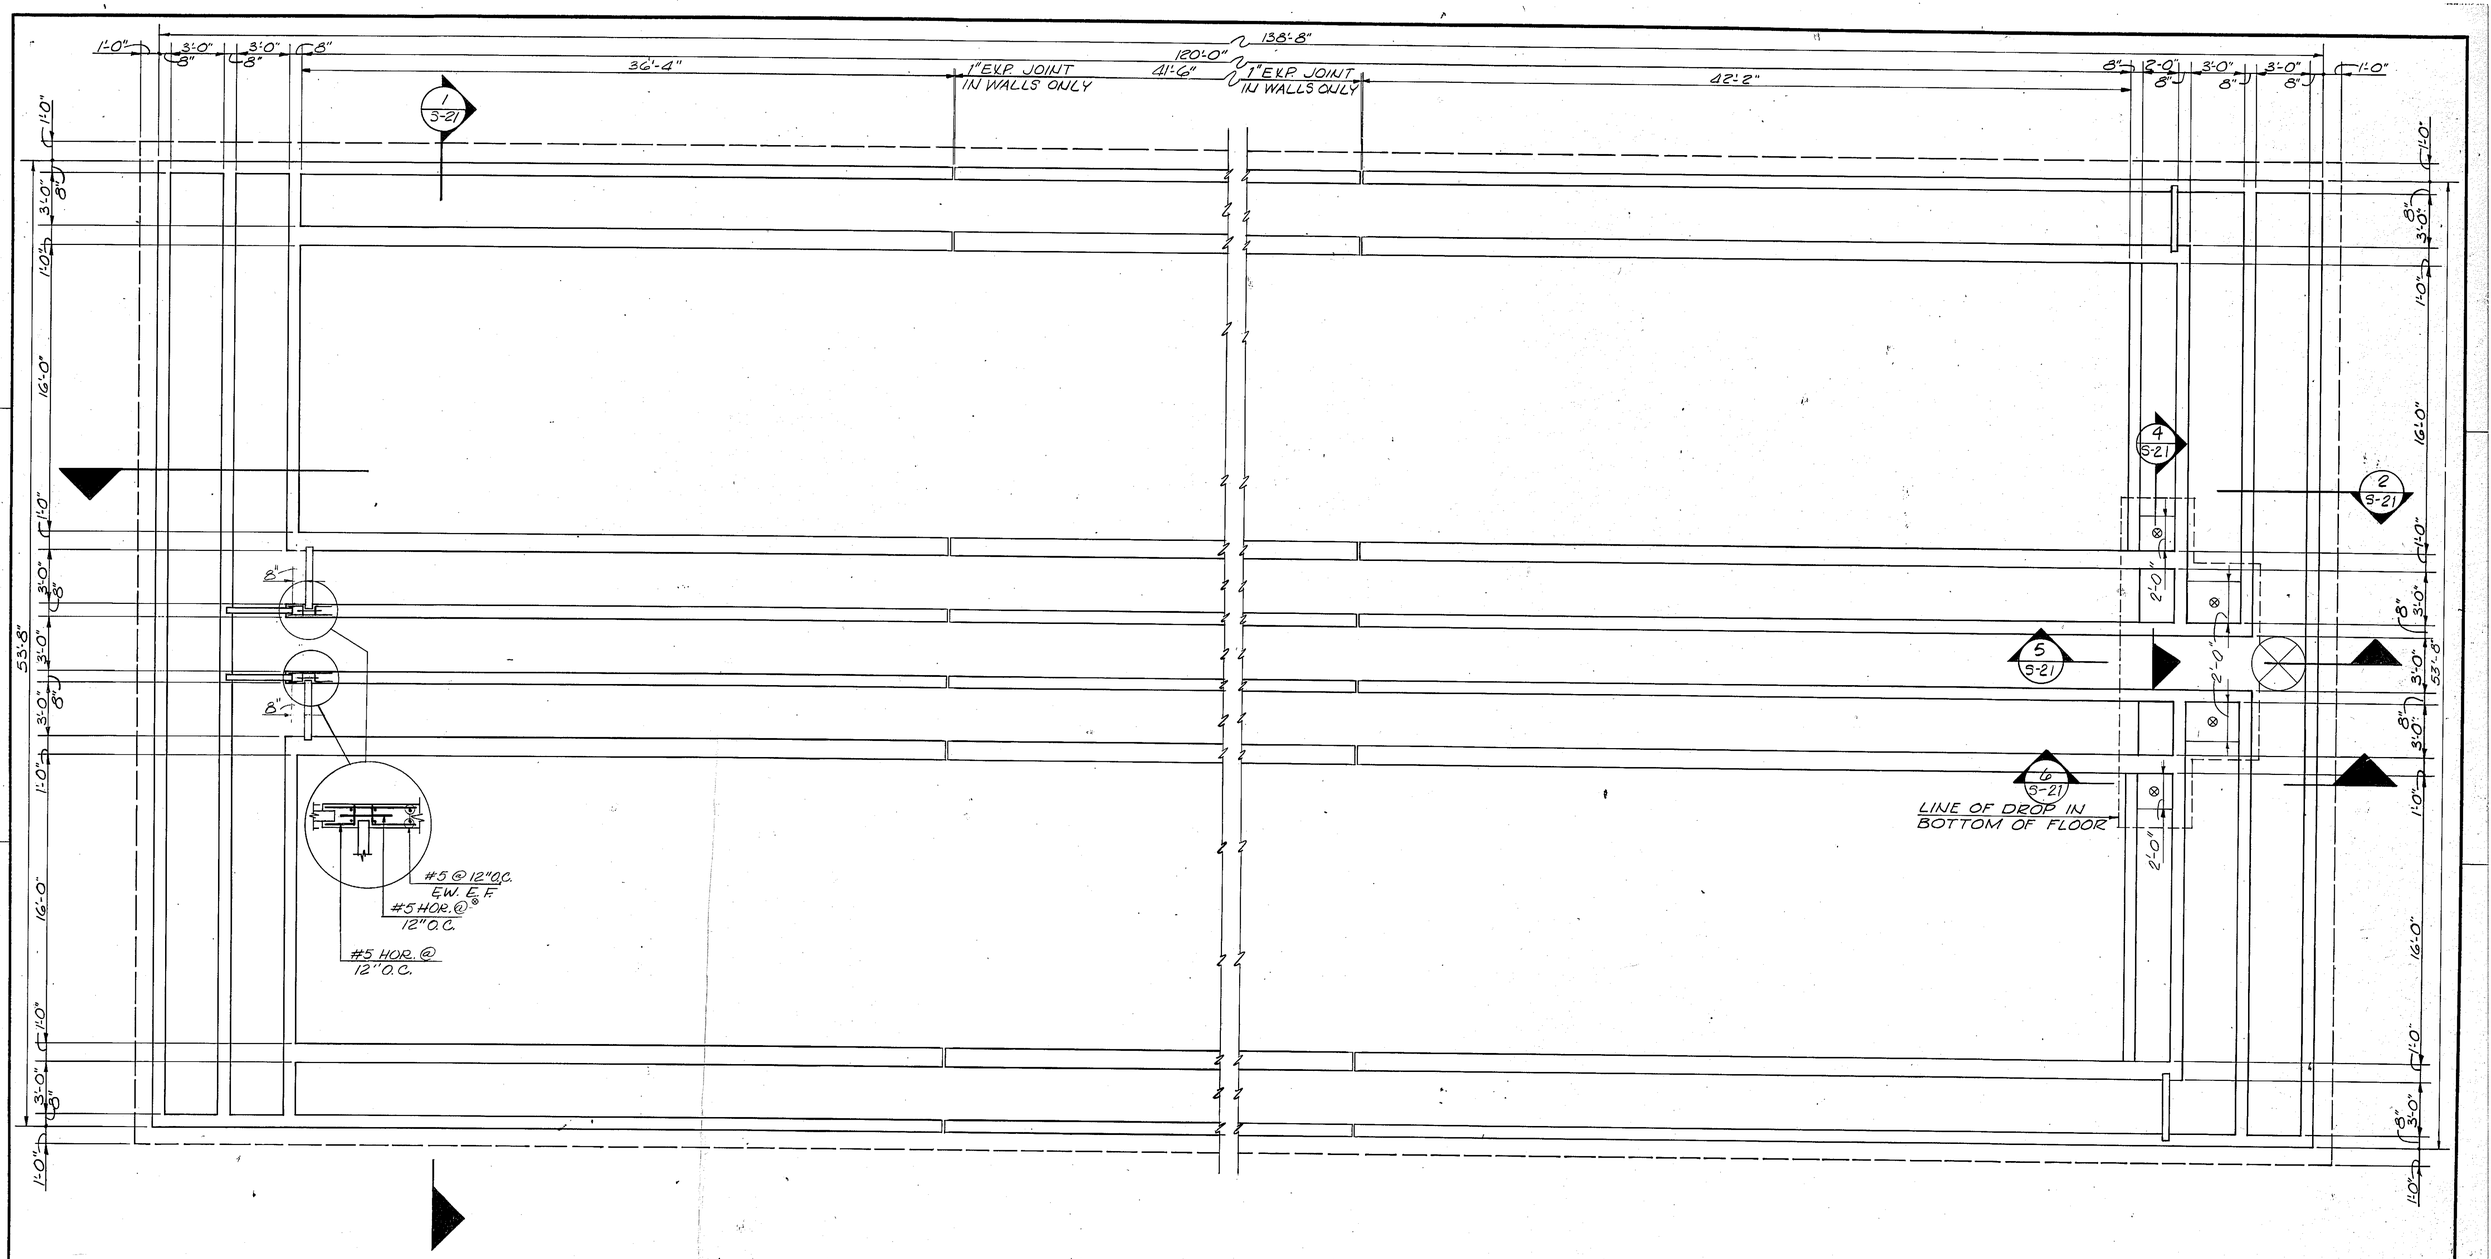

BOTTOM PLAN
SCALE: 1/4" = 1'-0"

GEORGIA REGISTERED No. 3956 No. 4308 No. 5100 PROFESSIONAL ENGINEER JORDAN, JONES & GOULDING, INC.

CITY OF TIFTON, GEORGIA
SEWERAGE SYSTEM IMPROVEMENTS

NEW RIVER WATER POLLUTION CONTROL PLANT
FILTERS
STRUCTURAL BOTTOM PLAN

JJ&G **JORDAN, JONES & GOULDING, INC.**
CONSULTING ENGINEERS
ATLANTA, GEORGIA

DATE: JULY 1978
SCALE: AS SHOWN

SHEET S-19 OF 134

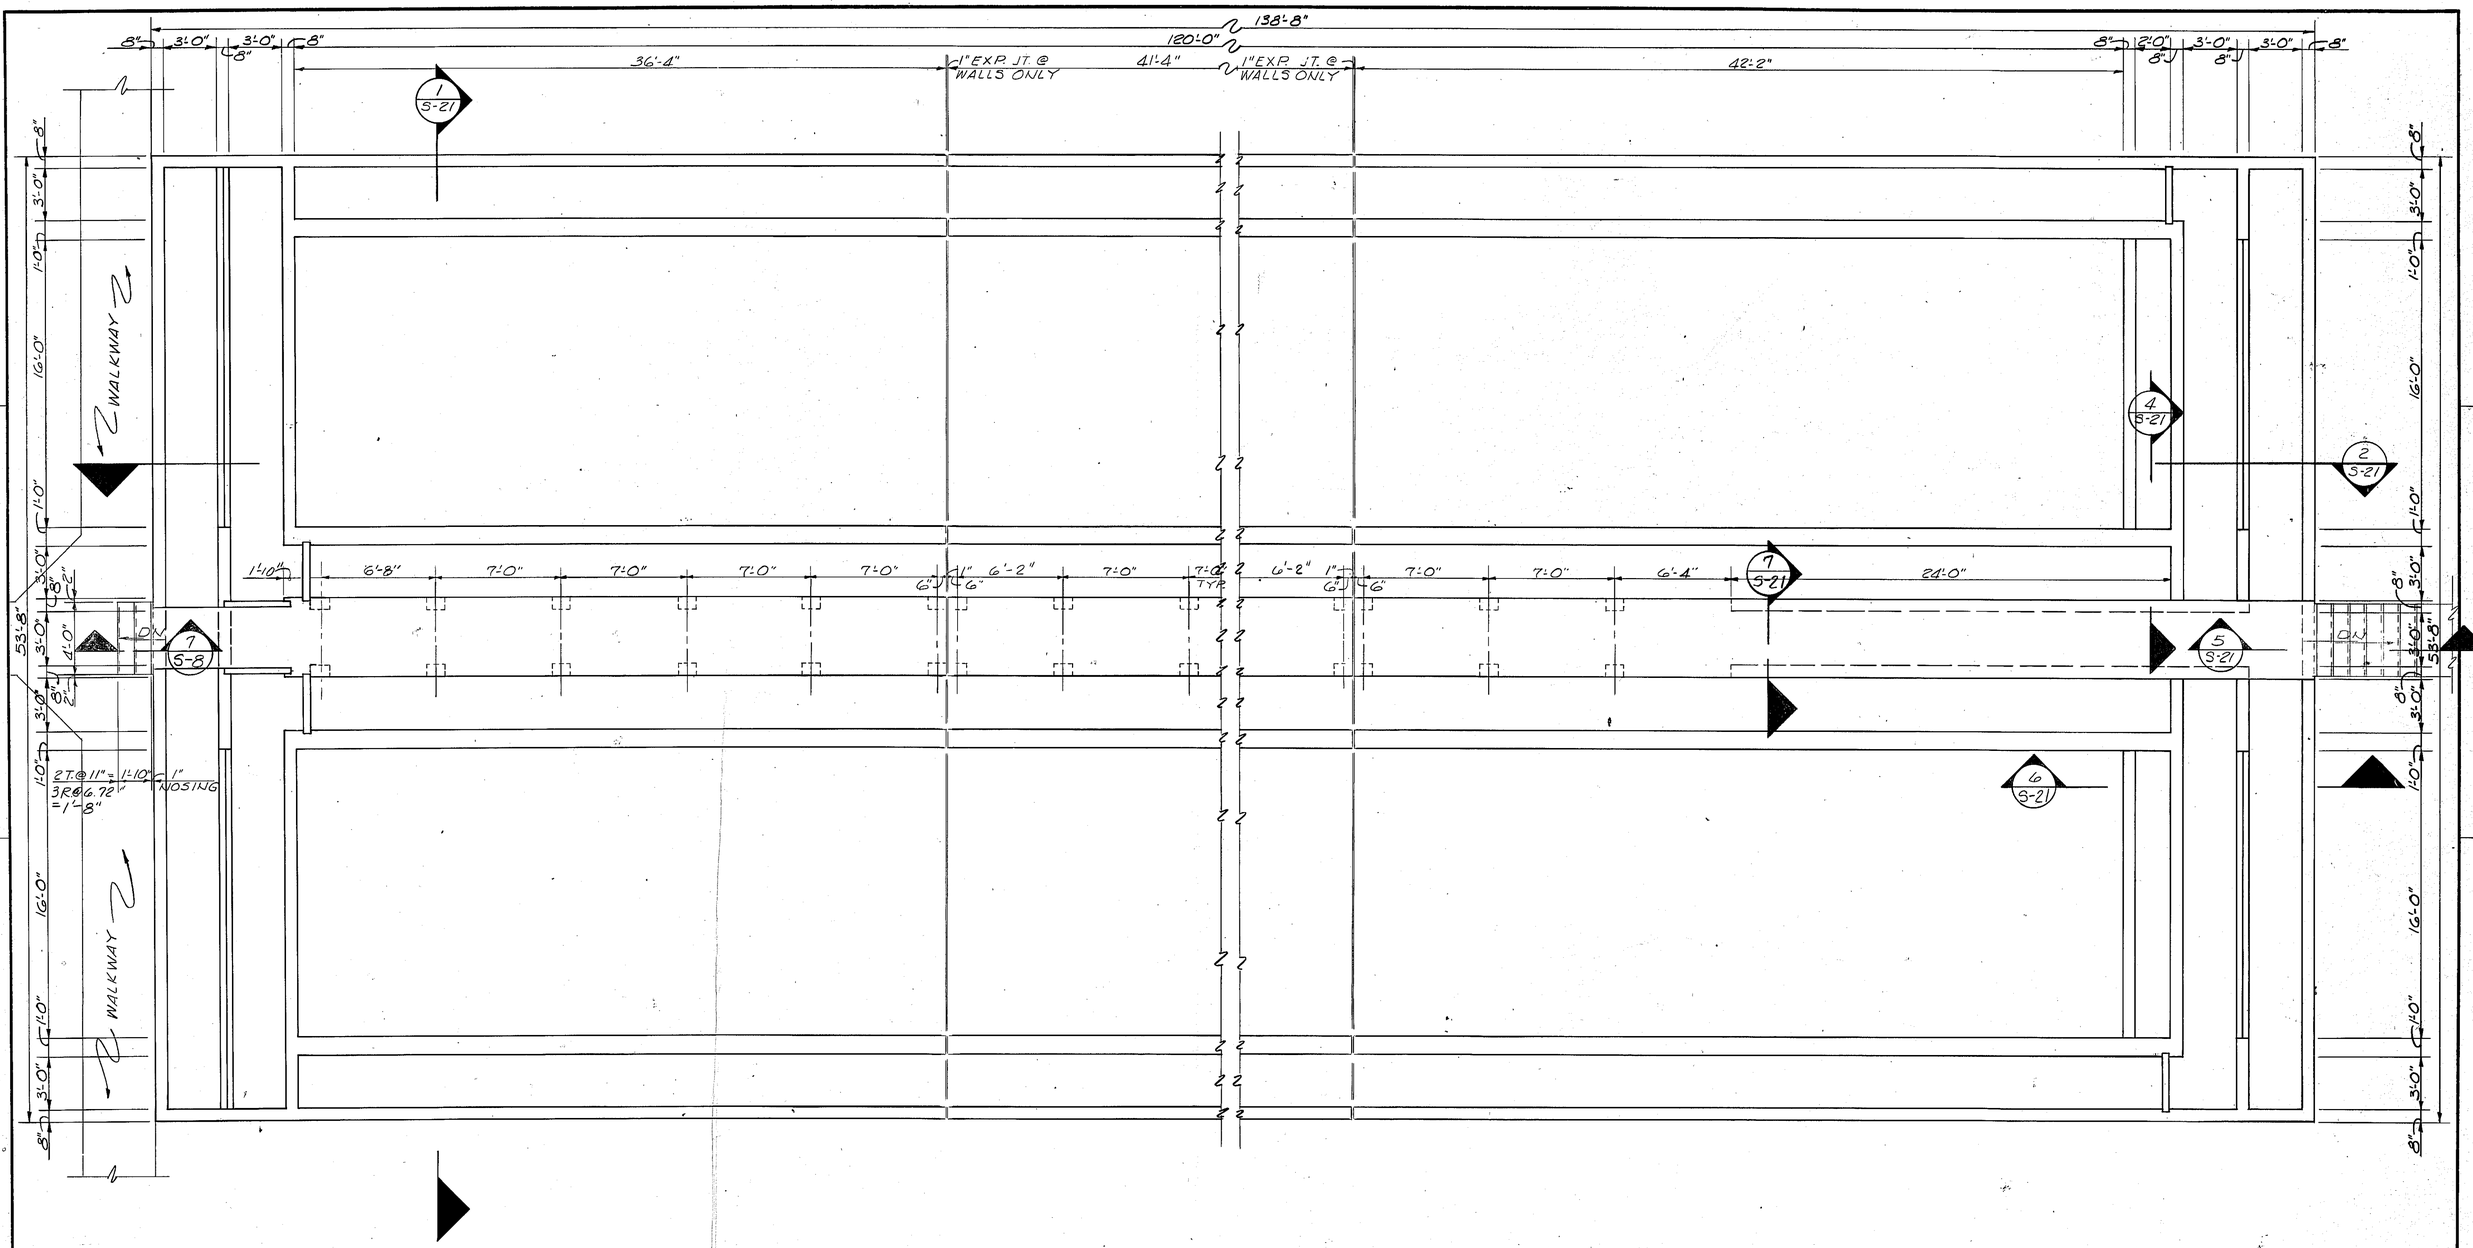

TOP PLAN
SCALE: 1/4" = 1'-0"

PLANT

N

CITY OF TIFTON, GEORGIA
SEWERAGE SYSTEM IMPROVEMENTS

NEW RIVER WATER POLLUTION CONTROL PLANT
FILTERS
STRUCTURAL TOP PLAN

GEORGIA REGISTERED No. 3958 No. 4308 No. 5300 PROFESSIONAL ENGINEER JORDAN, JONES & GOULDING, INC.

JJ&G JORDAN, JONES & GOULDING, INC.
CONSULTING ENGINEERS
ATLANTA, GEORGIA

DATE: JULY 1978
SCALE: AS SHOWN

SHEET S-20 OF 134

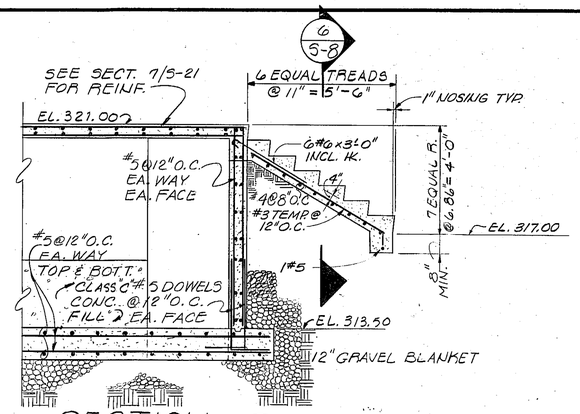

SECTION 5/S-21
SCALE: 3/8"=1'-0"

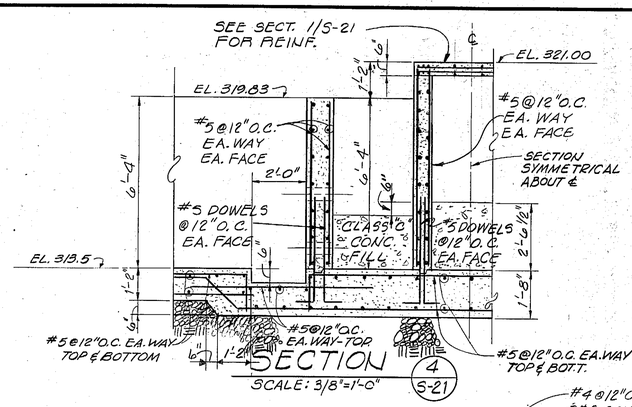

SECTION 4/S-21
SCALE: 3/8"=1'-0"

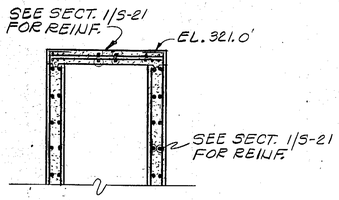

SECTION 7/S-21
SCALE: 3/8"=1'-0"

SECTION 3/S-21
SCALE: 3/4"=1'-0"

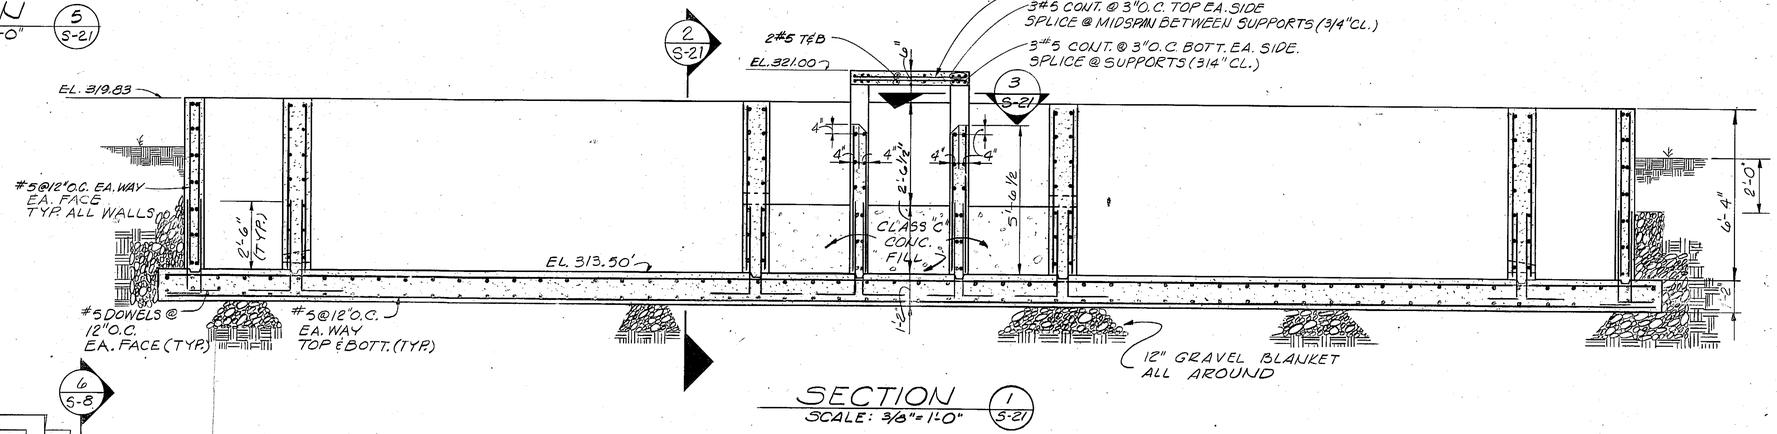

SECTION 1/S-21
SCALE: 3/8"=1'-0"

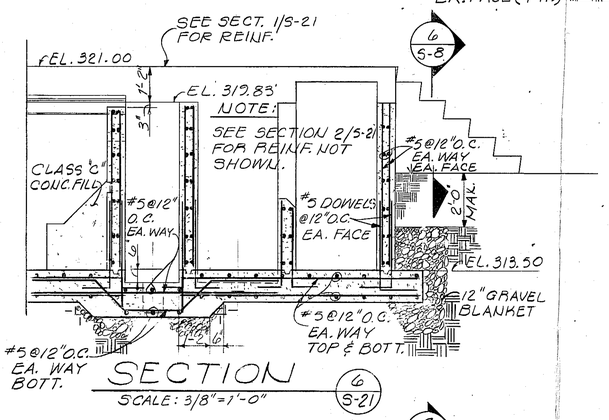

SECTION 6/S-21
SCALE: 3/8"=1'-0"

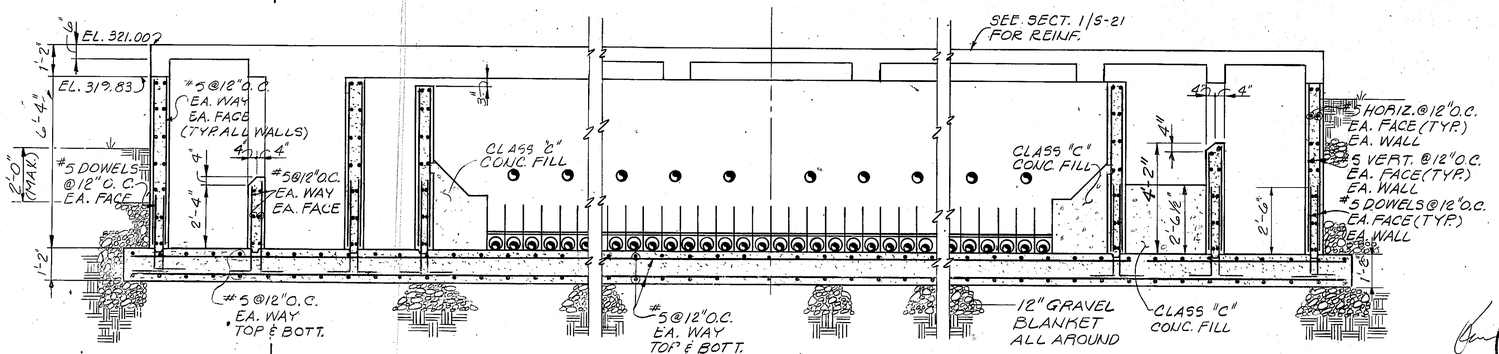

SECTION 2/S-21
SCALE: 3/8"=1'-0"

GEORGIA REGISTERED No. 7950 No. 4208 No. 5100 PROFESSIONAL ENGINEER JORDAN, JONES & GOULDING, INC.

CITY OF TIFTON, GEORGIA
SEWERAGE SYSTEM IMPROVEMENTS

NEW RIVER WATER POLLUTION CONTROL PLANT
FILTERS
STRUCTURAL SECTIONS & DETAILS

JJ&G **JORDAN, JONES & GOULDING, INC.**
CONSULTING ENGINEERS
ATLANTA, GEORGIA

DATE: JULY 1978
SCALE: AS SHOWN

SHEET S-21 OF 134

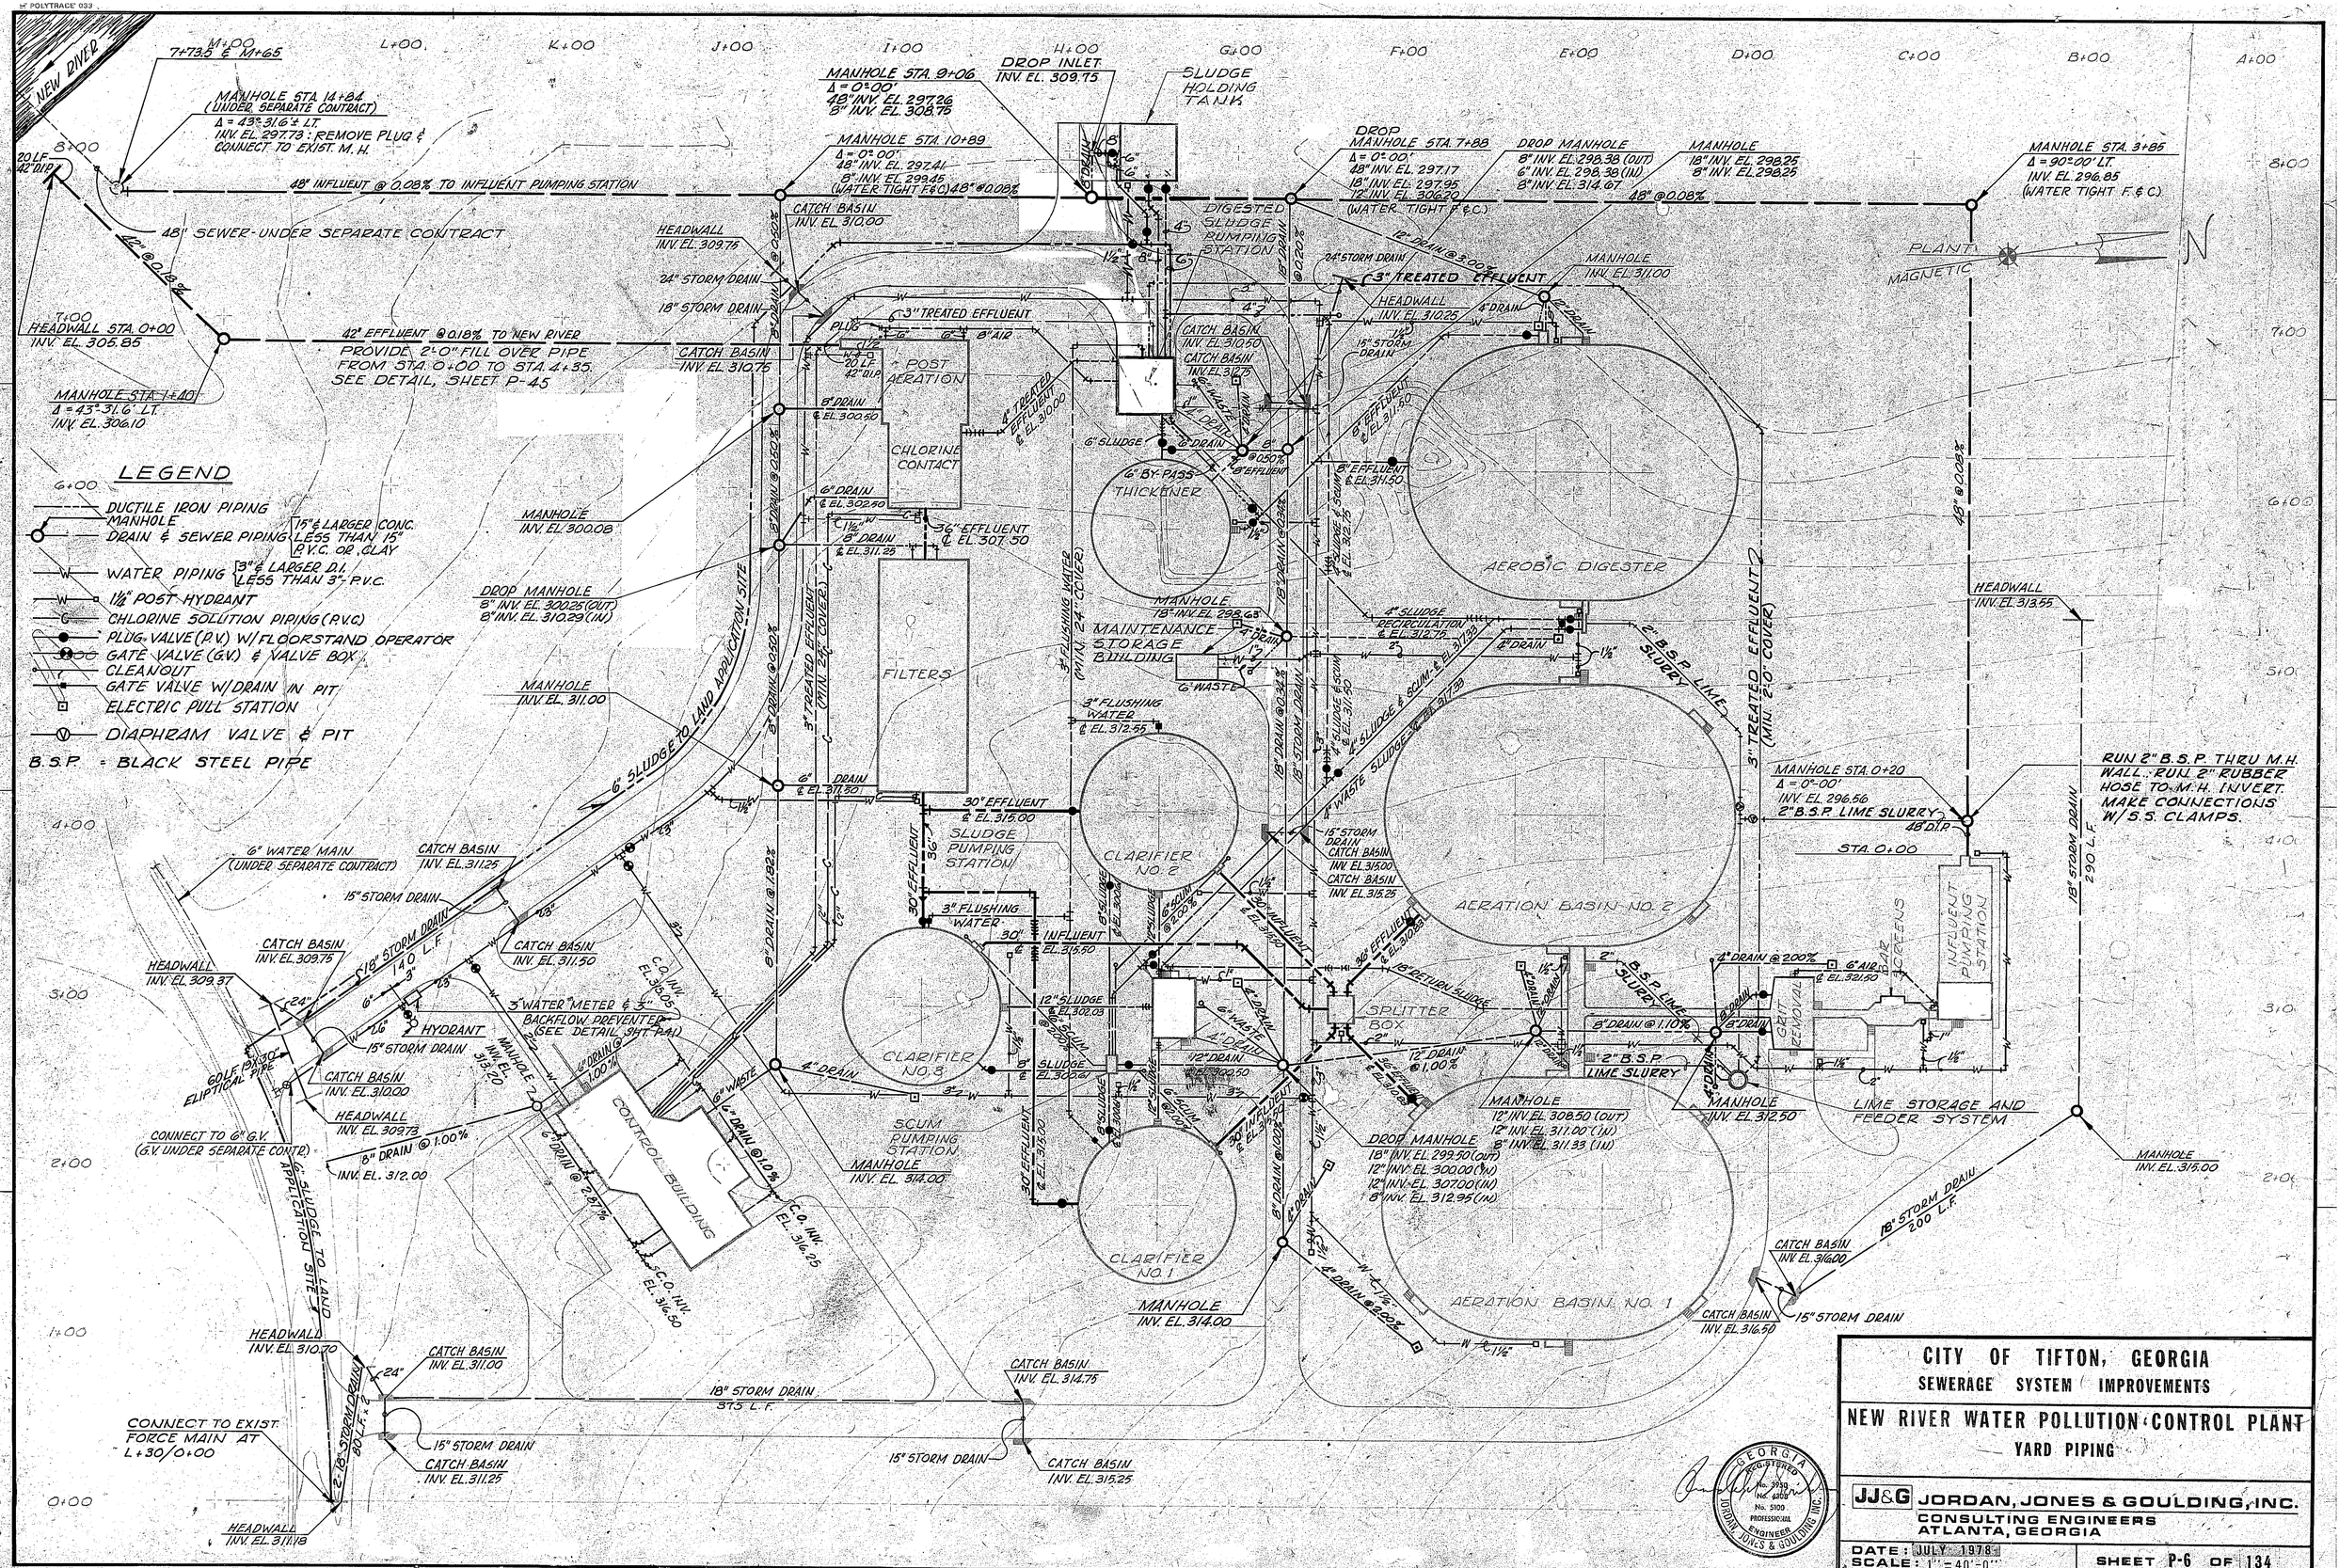

CITY OF TIFTON, GEORGIA
SEWERAGE SYSTEM IMPROVEMENTS

NEW RIVER WATER POLLUTION CONTROL PLANT
YARD PIPING

JJ&G JORDAN, JONES & GOULDING, INC.
CONSULTING ENGINEERS
ATLANTA, GEORGIA

DATE: JULY 1978
SCALE: 1" = 40'-0"

SHEET P-6 OF 134